


19 MAR 2026

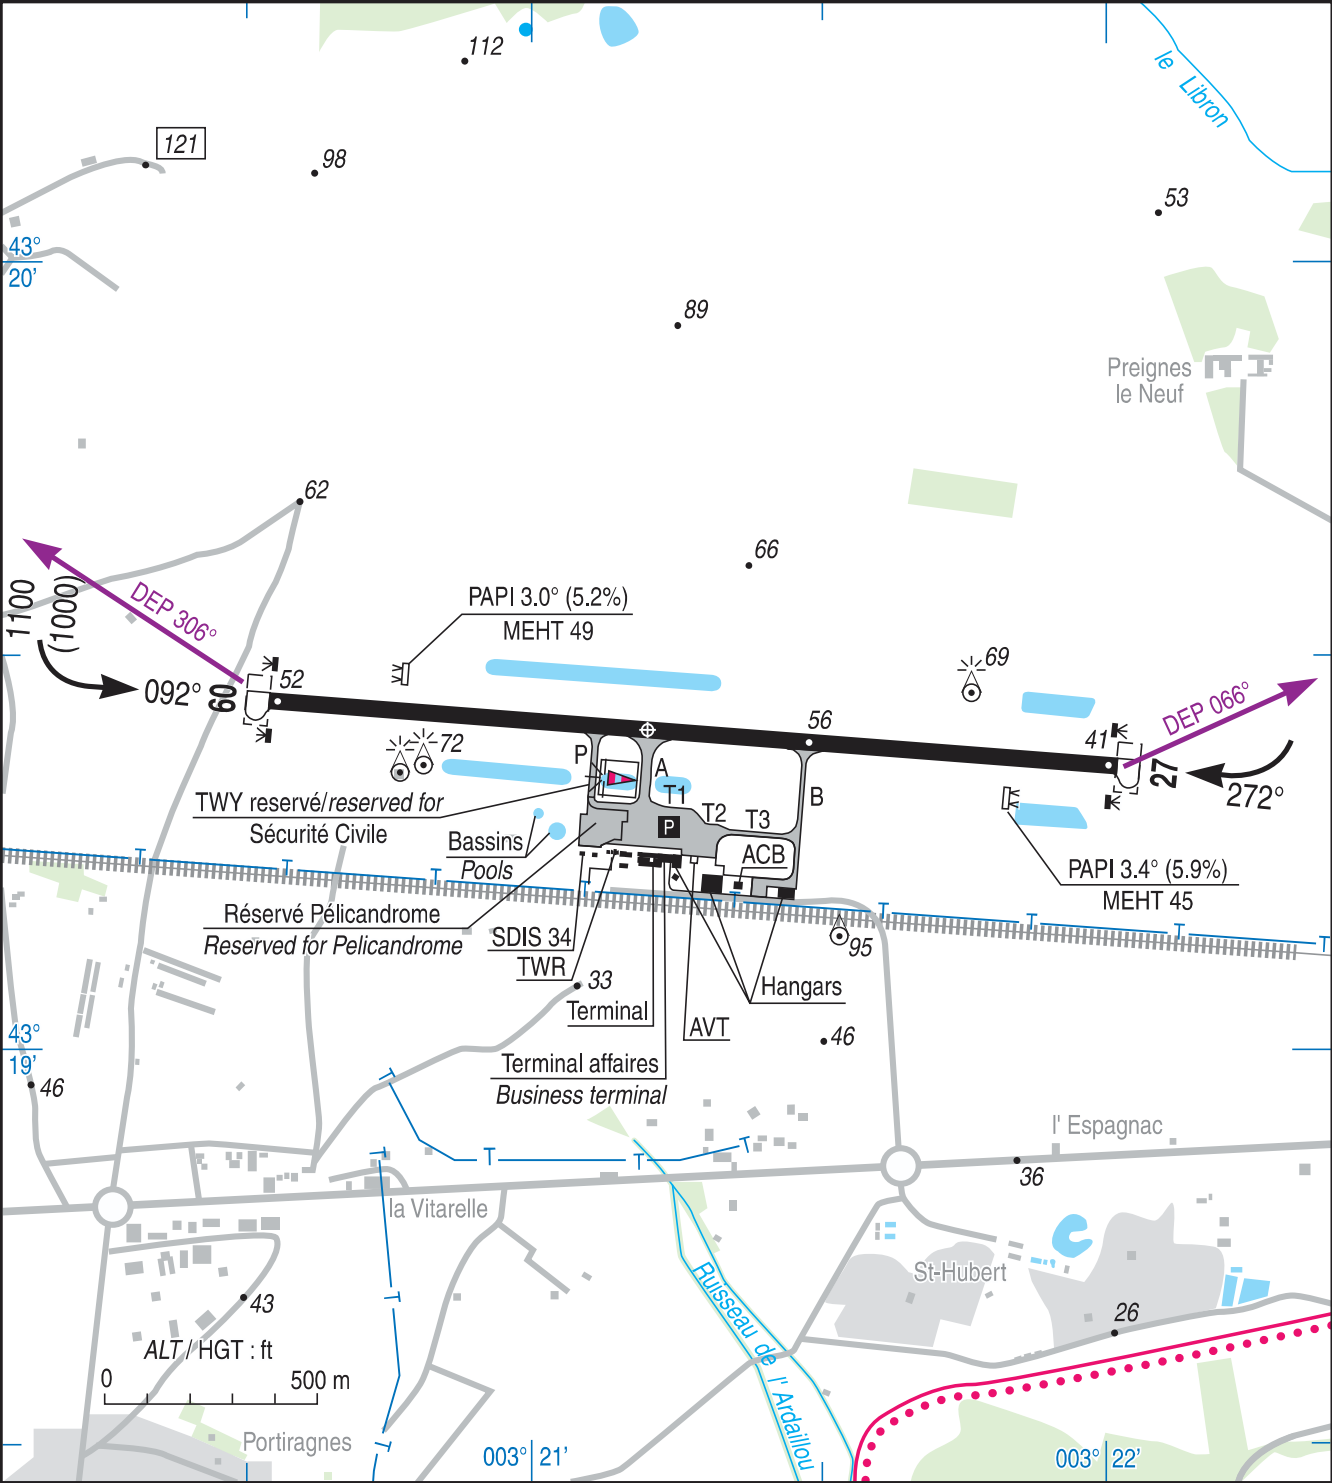

RWY	QFU	Dimensions Dimension	Nature Surface	R�sistance Strength	TODA	ASDA	LDA
09 27	092 272	2000 x 45 (1)	Rev�tue Paved	47 F/C/X/T	2050 2050	2050 2050	2000 2000

(1) RESA 09 et/and 27 : 90 x 90 m

Aides lumineuses :
HI ligne APCH RWY 09
HI/BI RWY 09/27
PCL

Lighting aids :
RWY 09 APCH center line : LIH
LIH/LIL RWY 09/27
PCL

10 AUG 23

